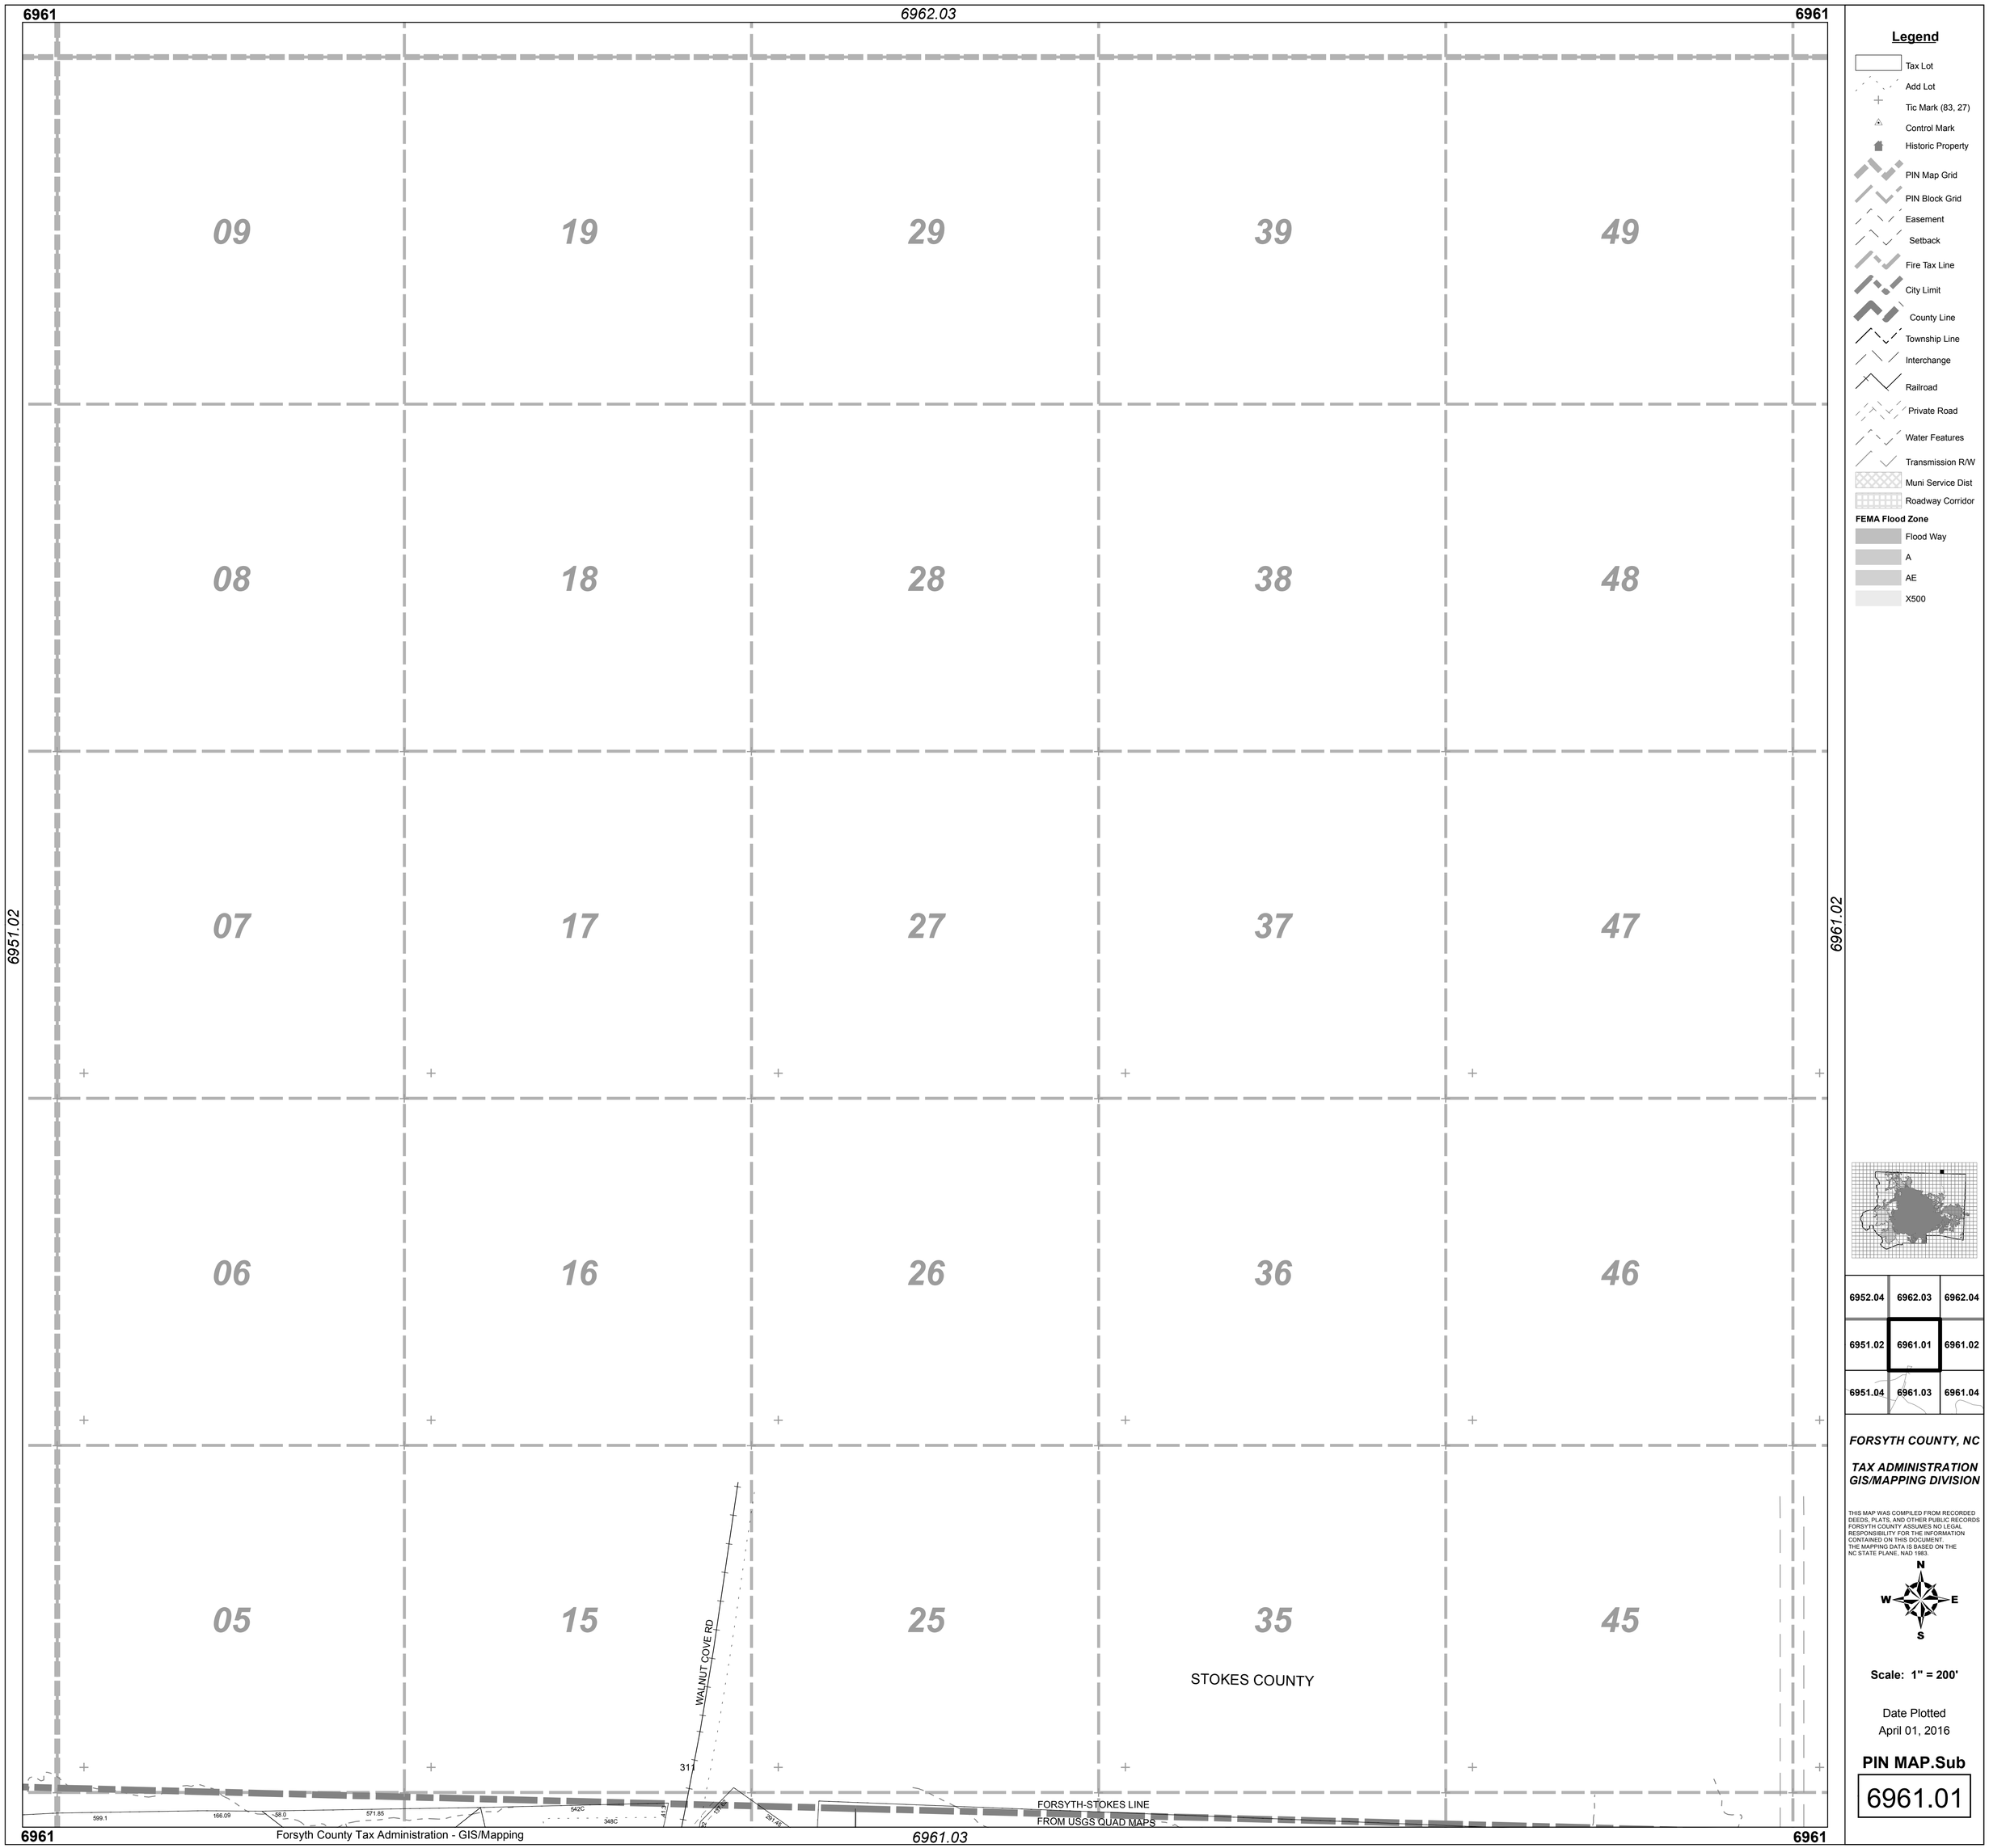
6961
6962.03
6961
6951.02
6961.02
09
19
29
39
49
08
18
28
38
48
07
17
27
37
47
06
16
26
36
46
05
15
25
35
45
WALNUT COVE RD
STOKES COUNTY
FORSYTH-STOKES LINE
FROM USGS QUAD MAPS
6961
6961.03
6961
Forsyth County Tax Administration - GIS/Mapping
Legend
Tax Lot
Add Lot
Tic Mark (83, 27)
Control Mark
Historic Property
PIN Map Grid
PIN Block Grid
Easement
Setback
Fire Tax Line
City Limit
County Line
Township Line
Interchange
Railroad
Private Road
Water Features
Transmission R/W
Muni Service Dist
Roadway Corridor
FEMA Flood Zone
Flood Way
A
AE
X500
6952.04
6962.03
6962.04
6951.02
6961.01
6961.02
6951.04
6961.03
6961.04
FORSYTH COUNTY, NC
TAX ADMINISTRATION
GIS/MAPPING DIVISION
THIS MAP WAS COMPILED FROM RECORDED DEEDS, PLATS, AND OTHER PUBLIC RECORDS FORSYTH COUNTY ASSUMES NO LEGAL RESPONSIBILITY FOR THE INFORMATION CONTAINED ON THIS DOCUMENT.
THE MAPPING DATA IS BASED ON THE NC STATE PLANE, NAD 1983.
N
W
E
S
Scale: 1" = 200'
Date Plotted
April 01, 2016
PIN MAP.Sub
6961.01